Attachment #2

(Main Offices)

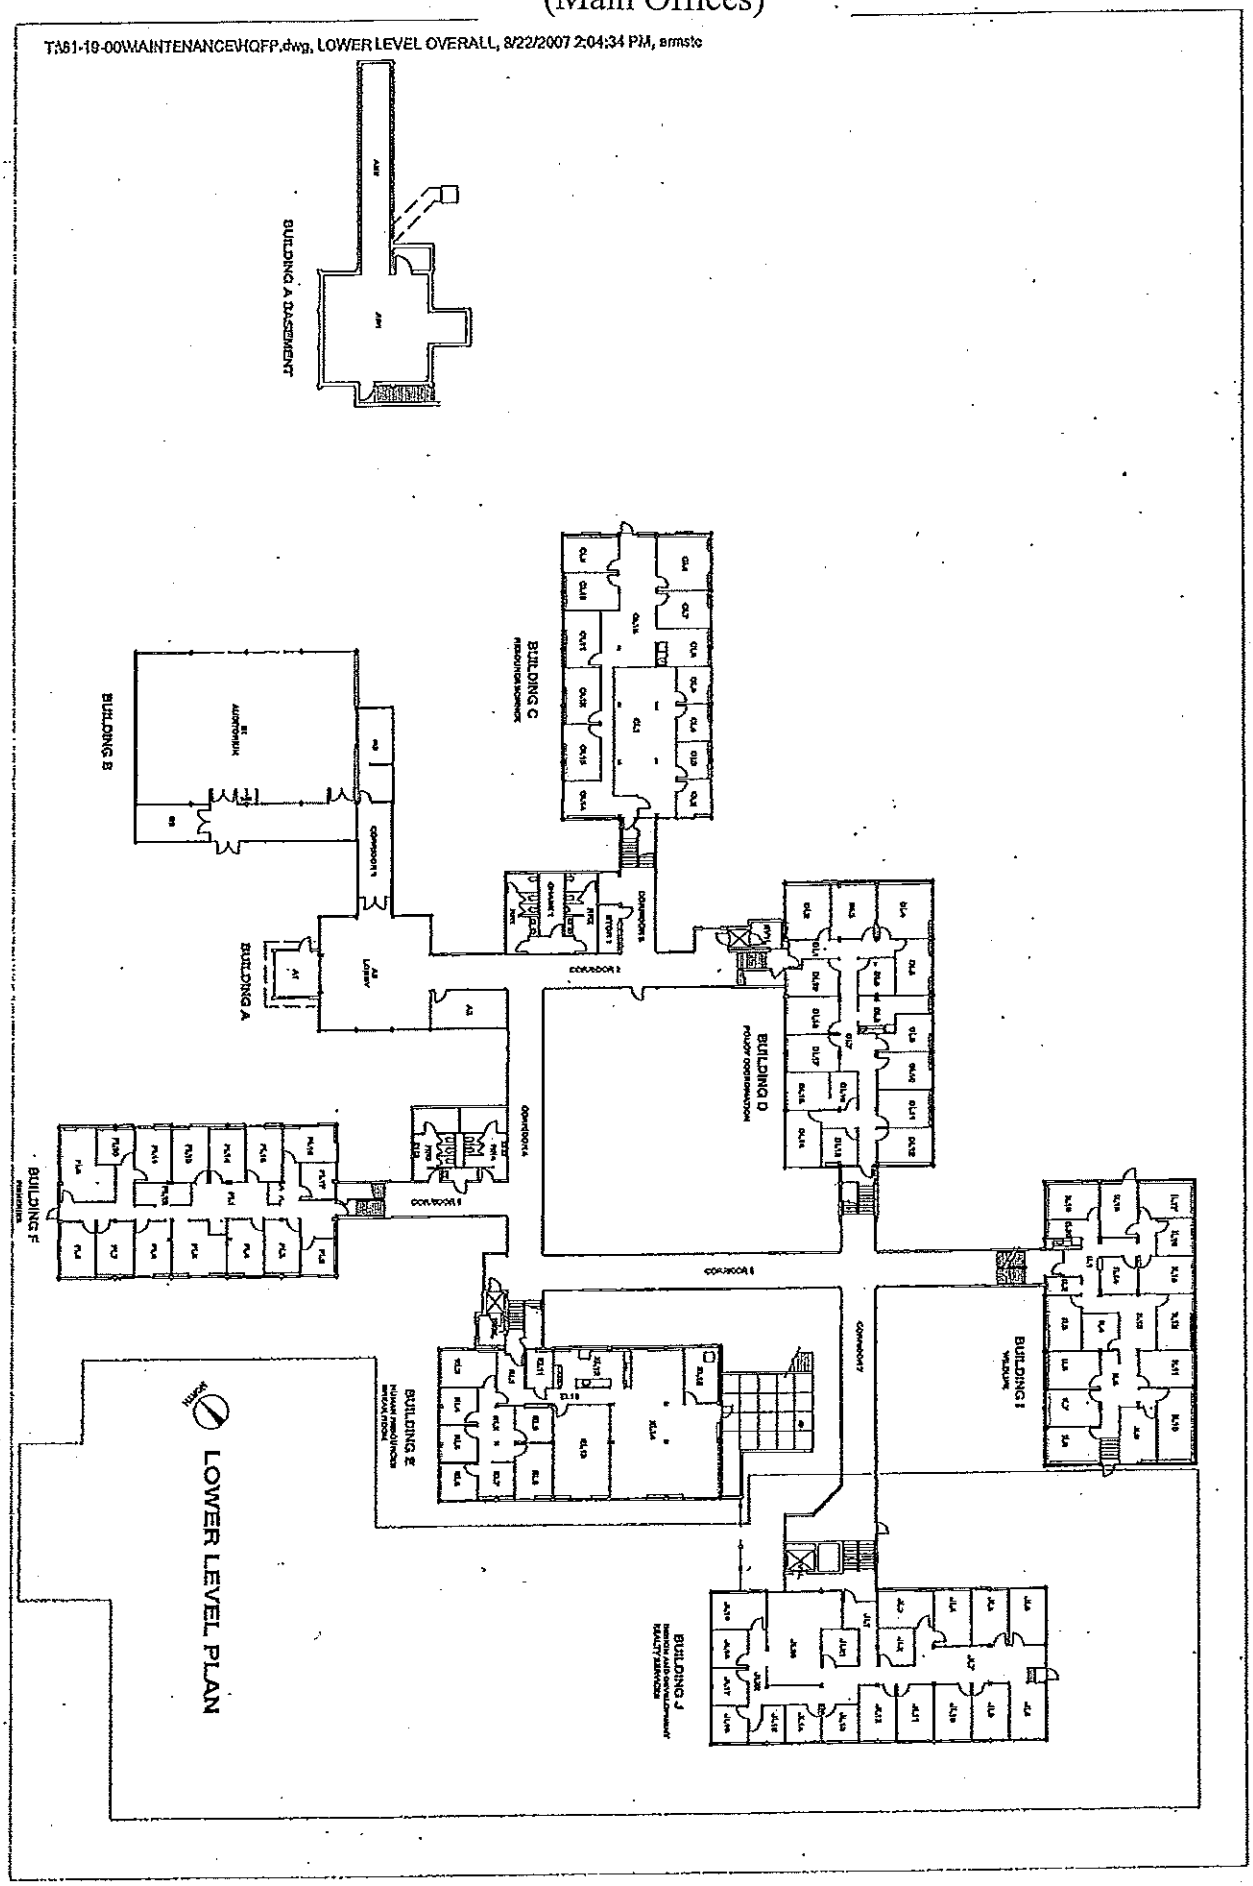

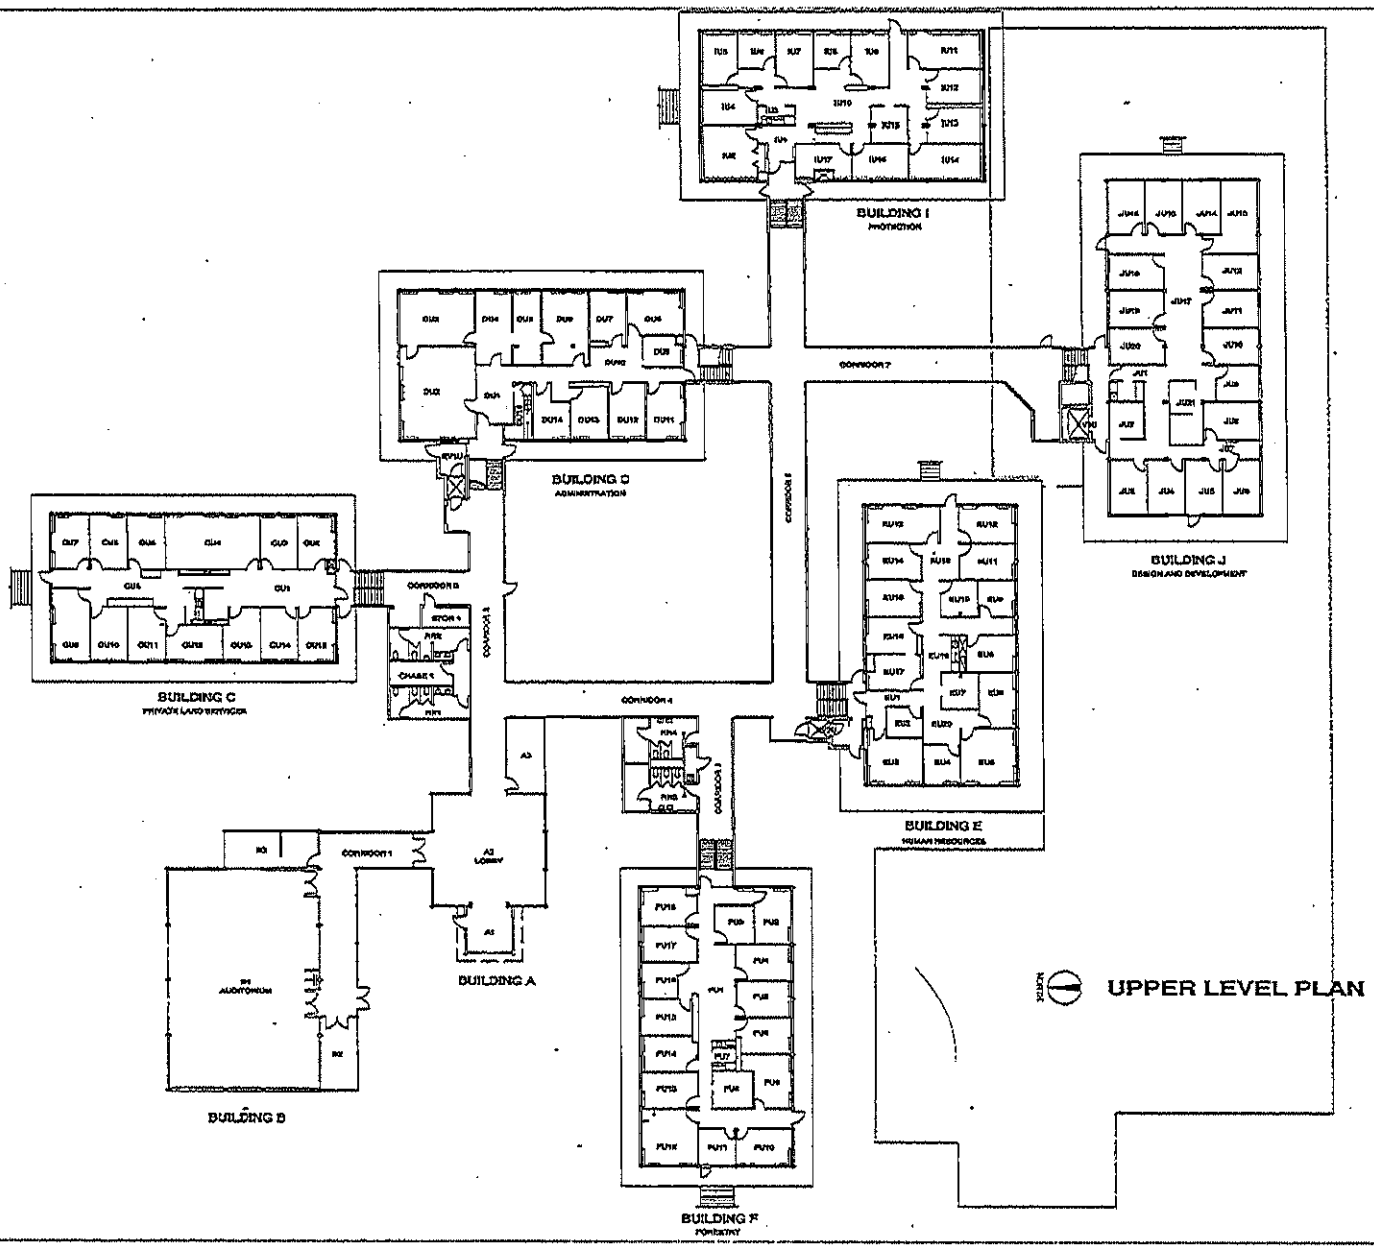

T:\51-19-00\MAINTENANCE\HOFP.dwg, UPPER LEVEL OVERALL, 8/22/2007 2:04:09 PM, emsic

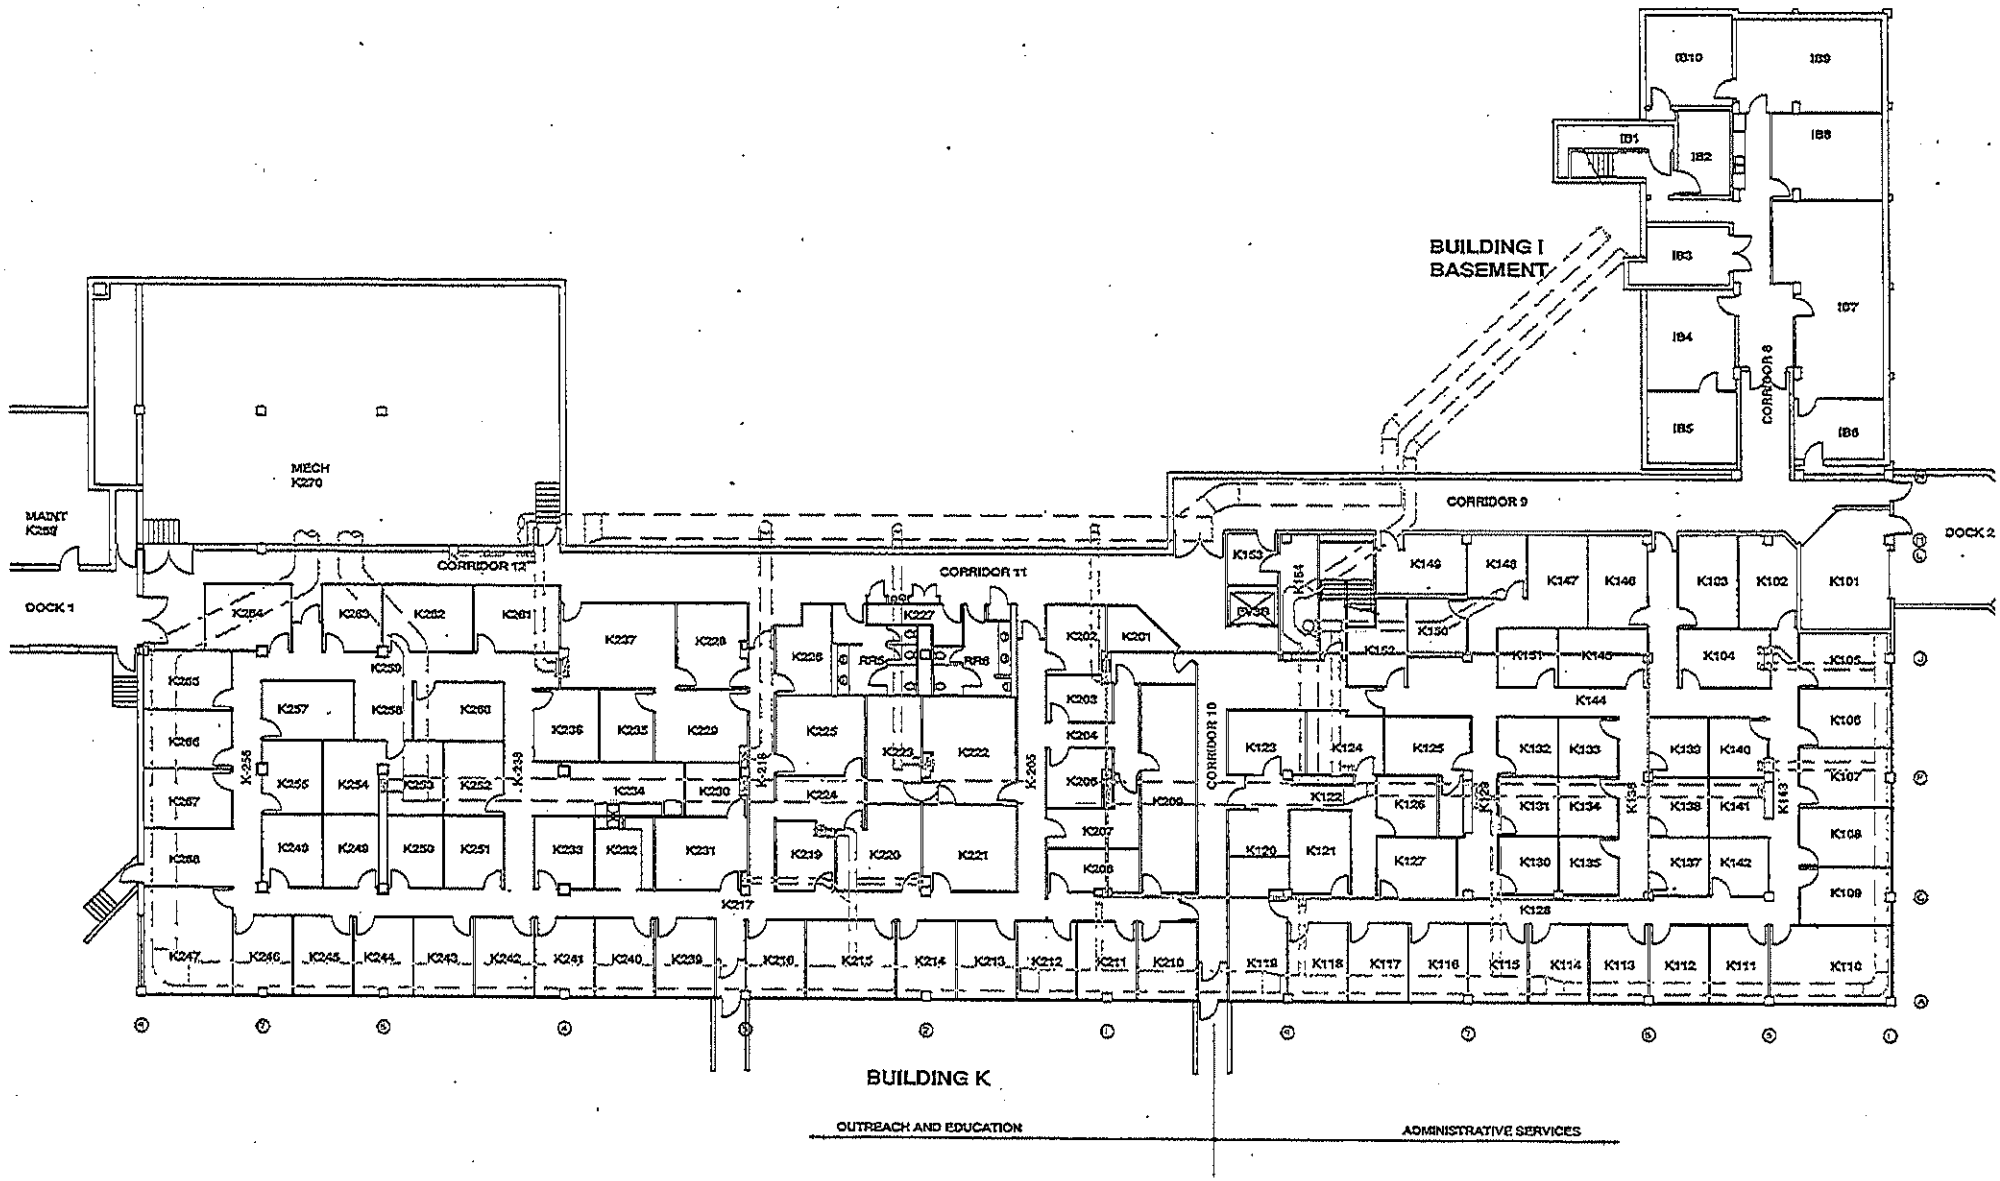

NORTH

K BUILDING PLAN