Attachment #3

(Lower Complex)

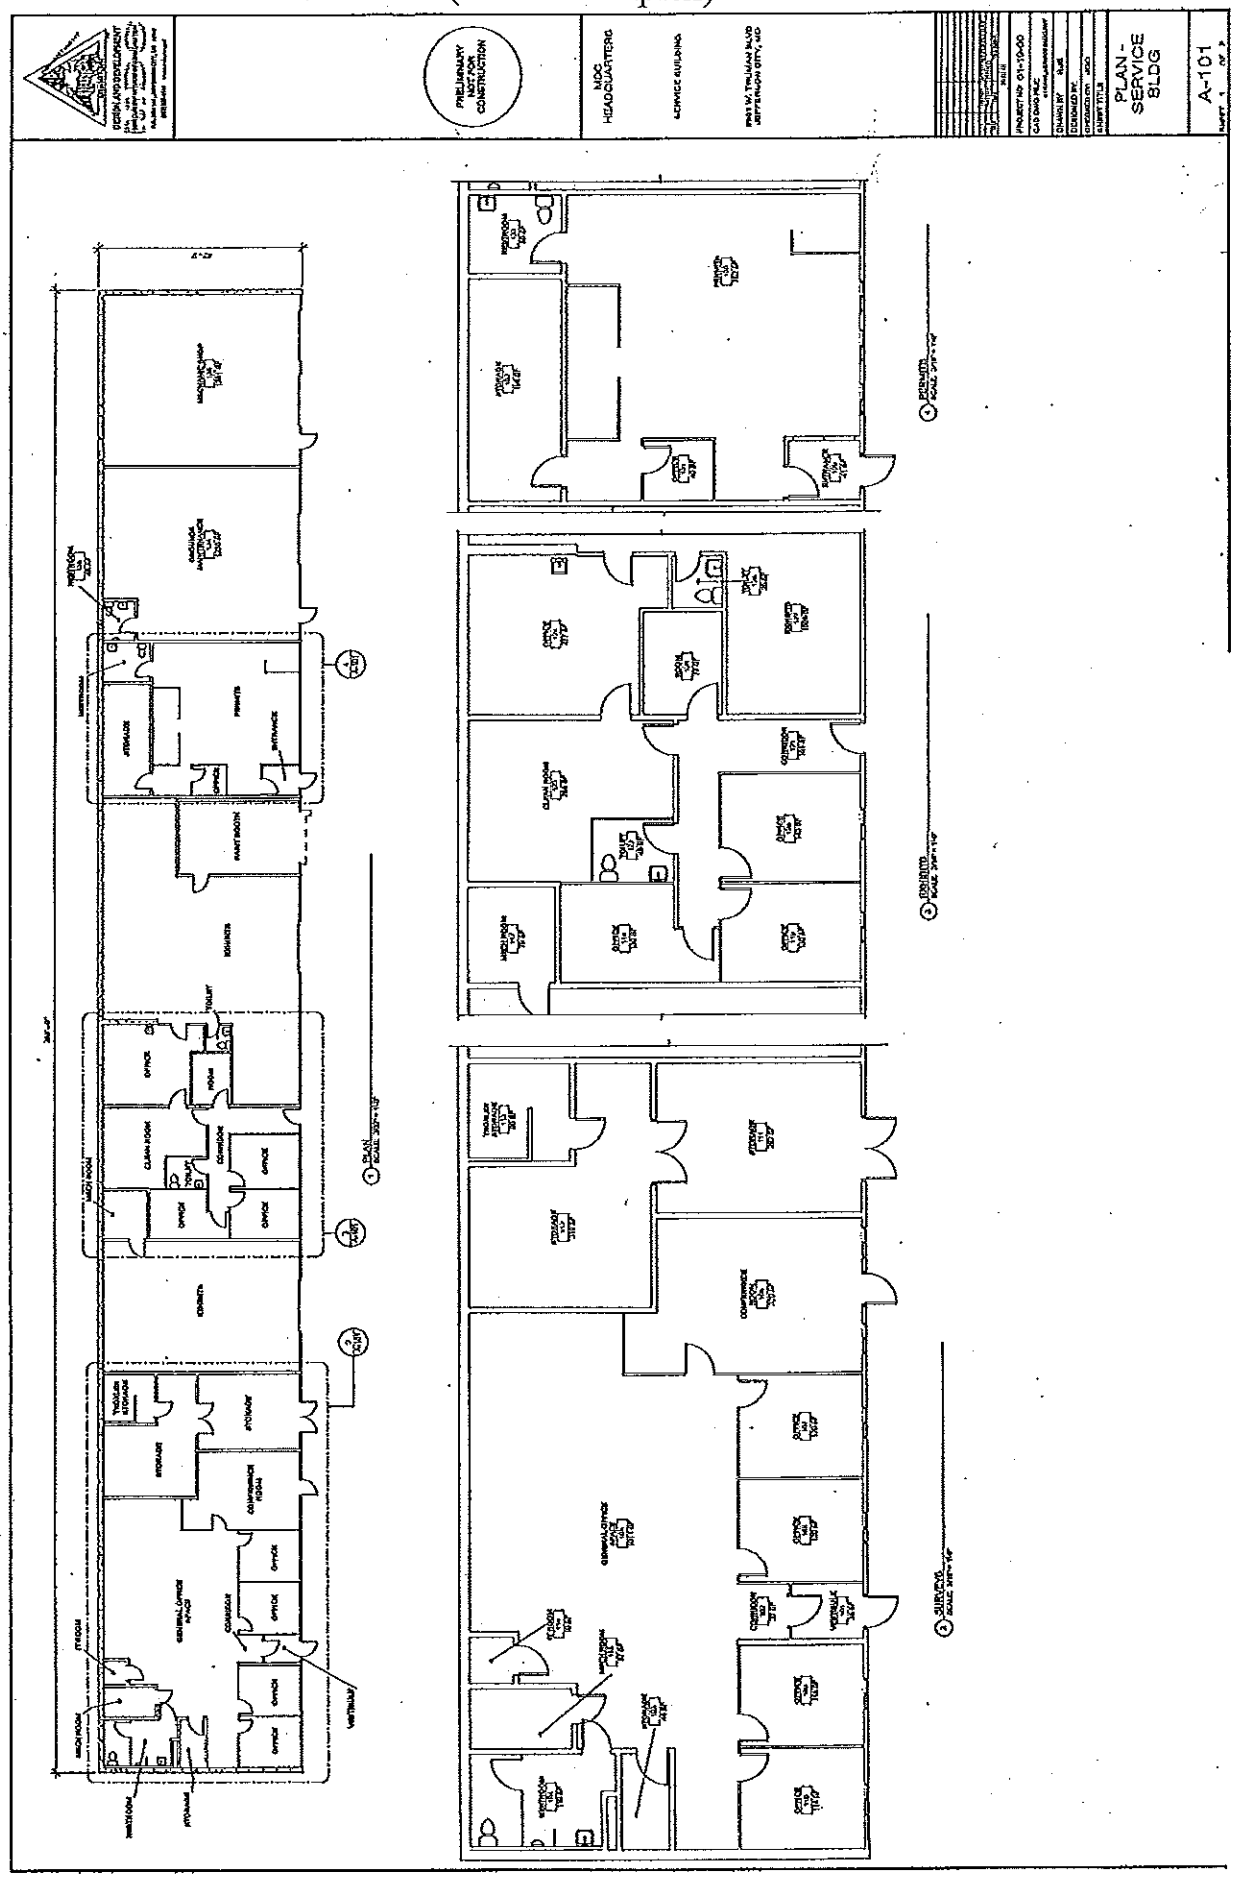

You created this PDF from an application that is not licensed to print to novaPDF printer (http://www.novapdf.com)

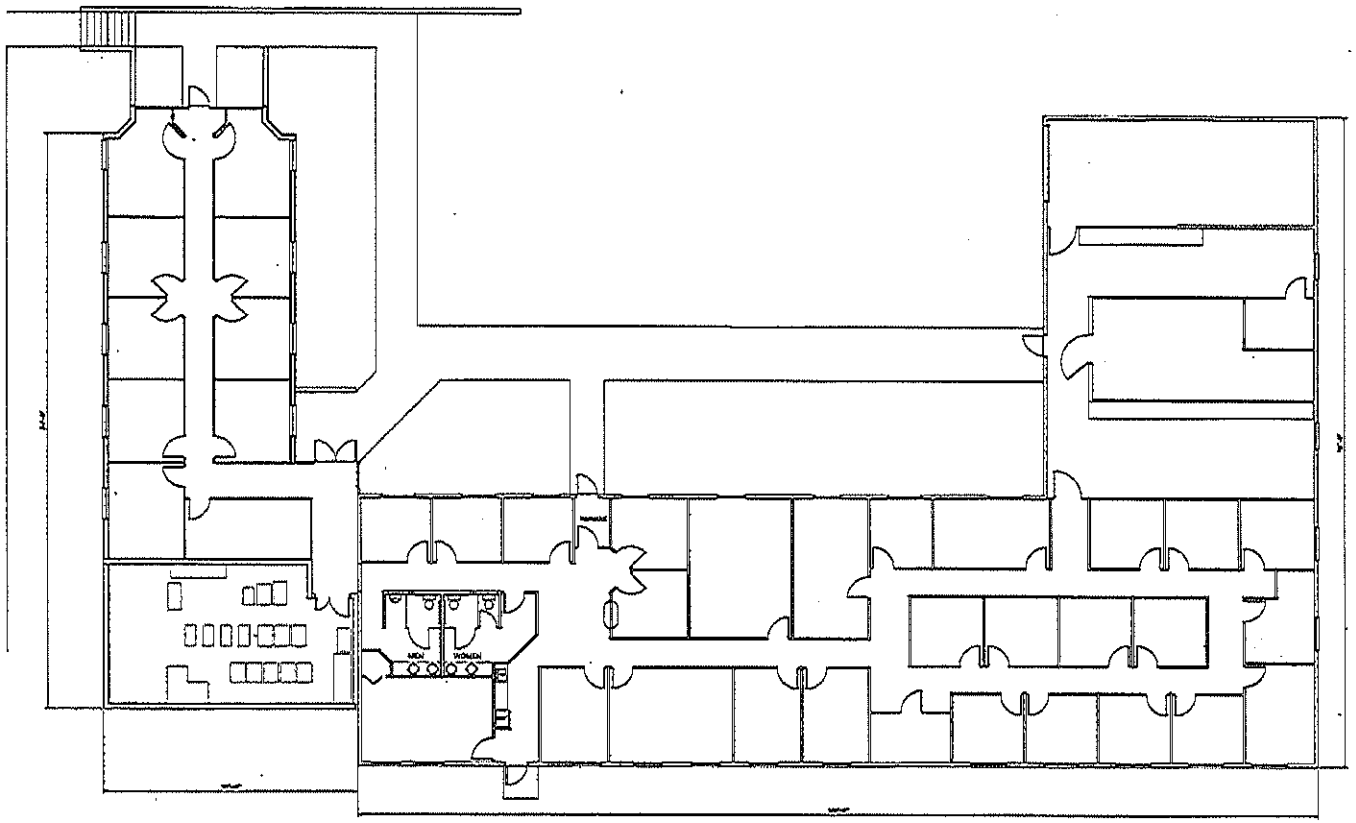

FT BUILDING - PLAN VIEW

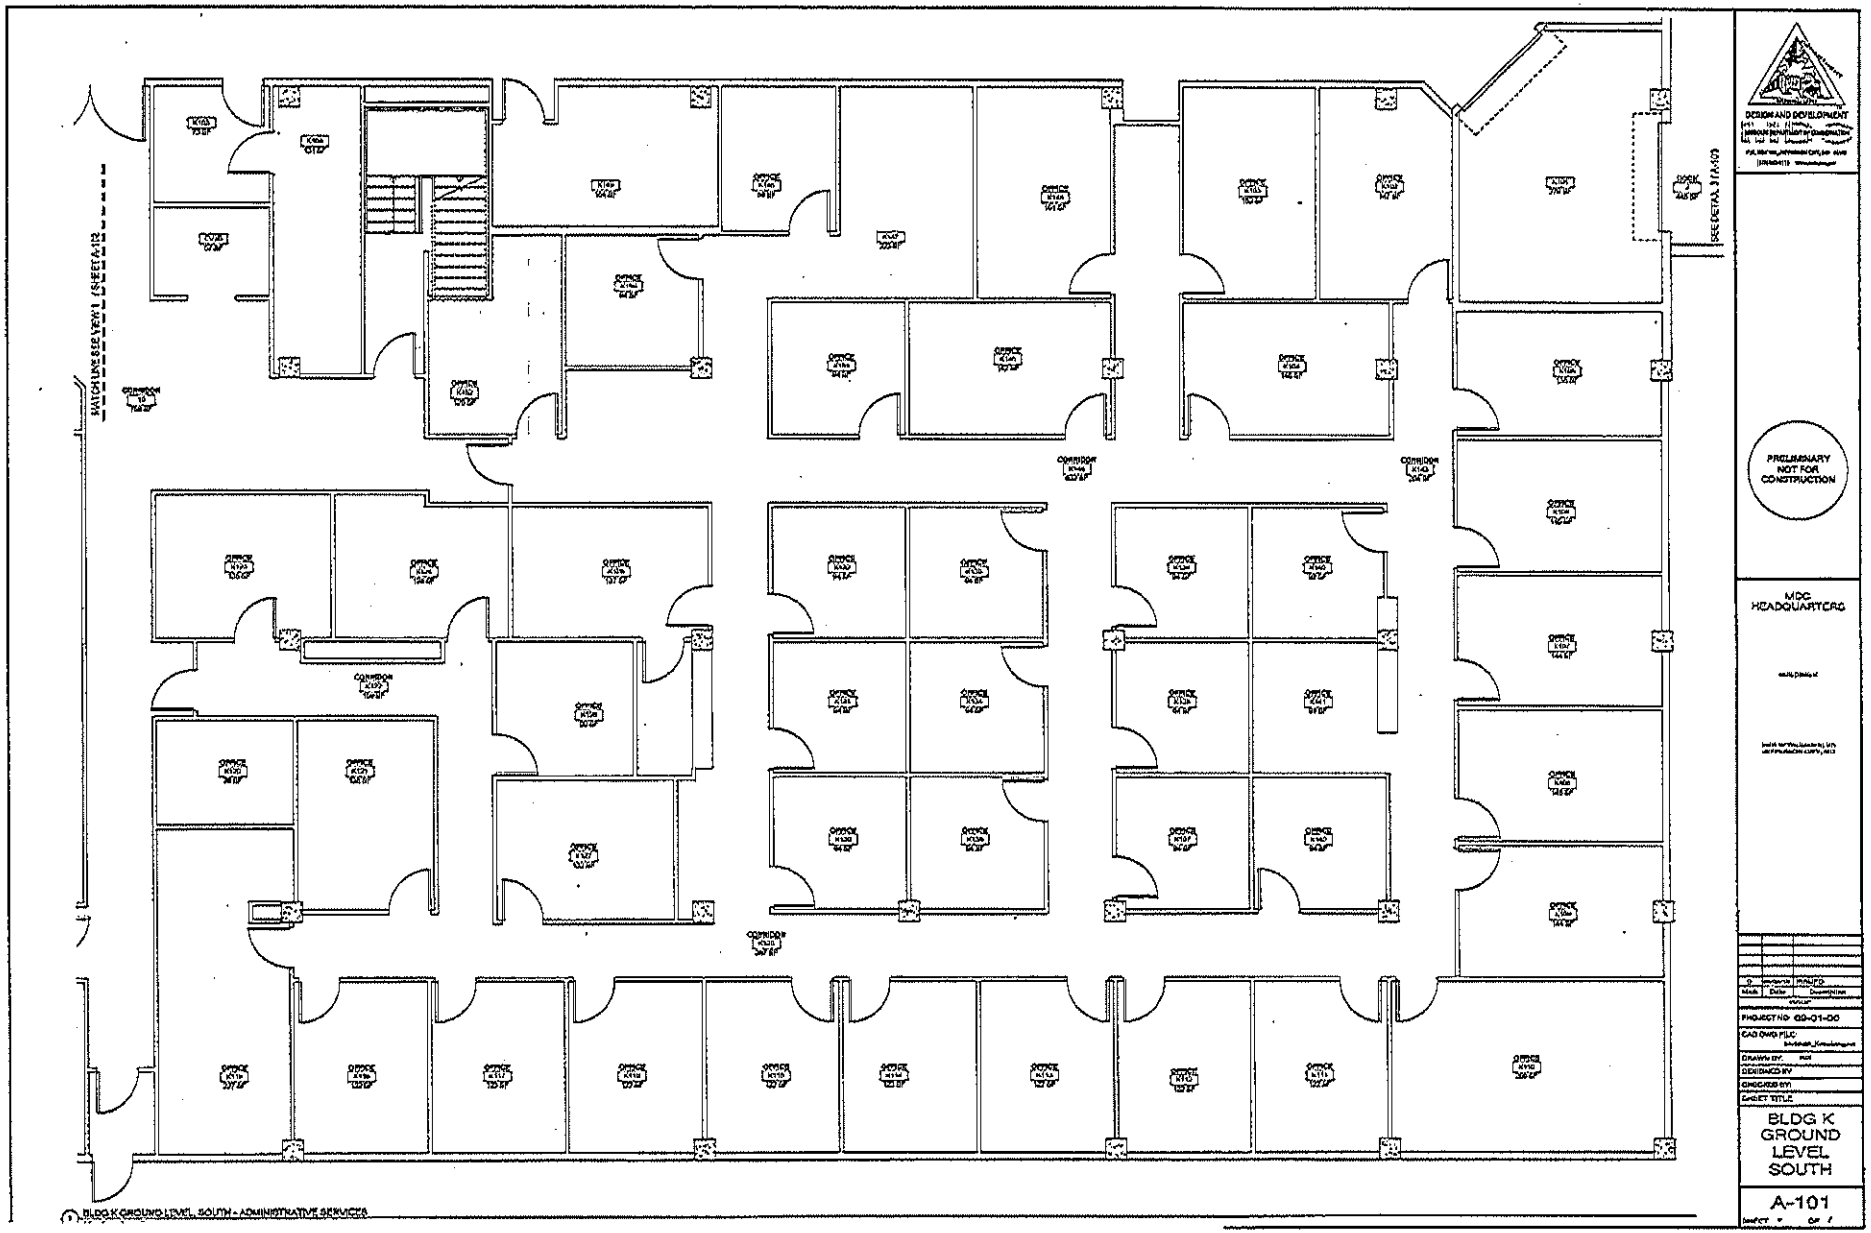

You created this PDF from an application that is not licensed to print to novaPDF printer (http://www.novapdf.com)

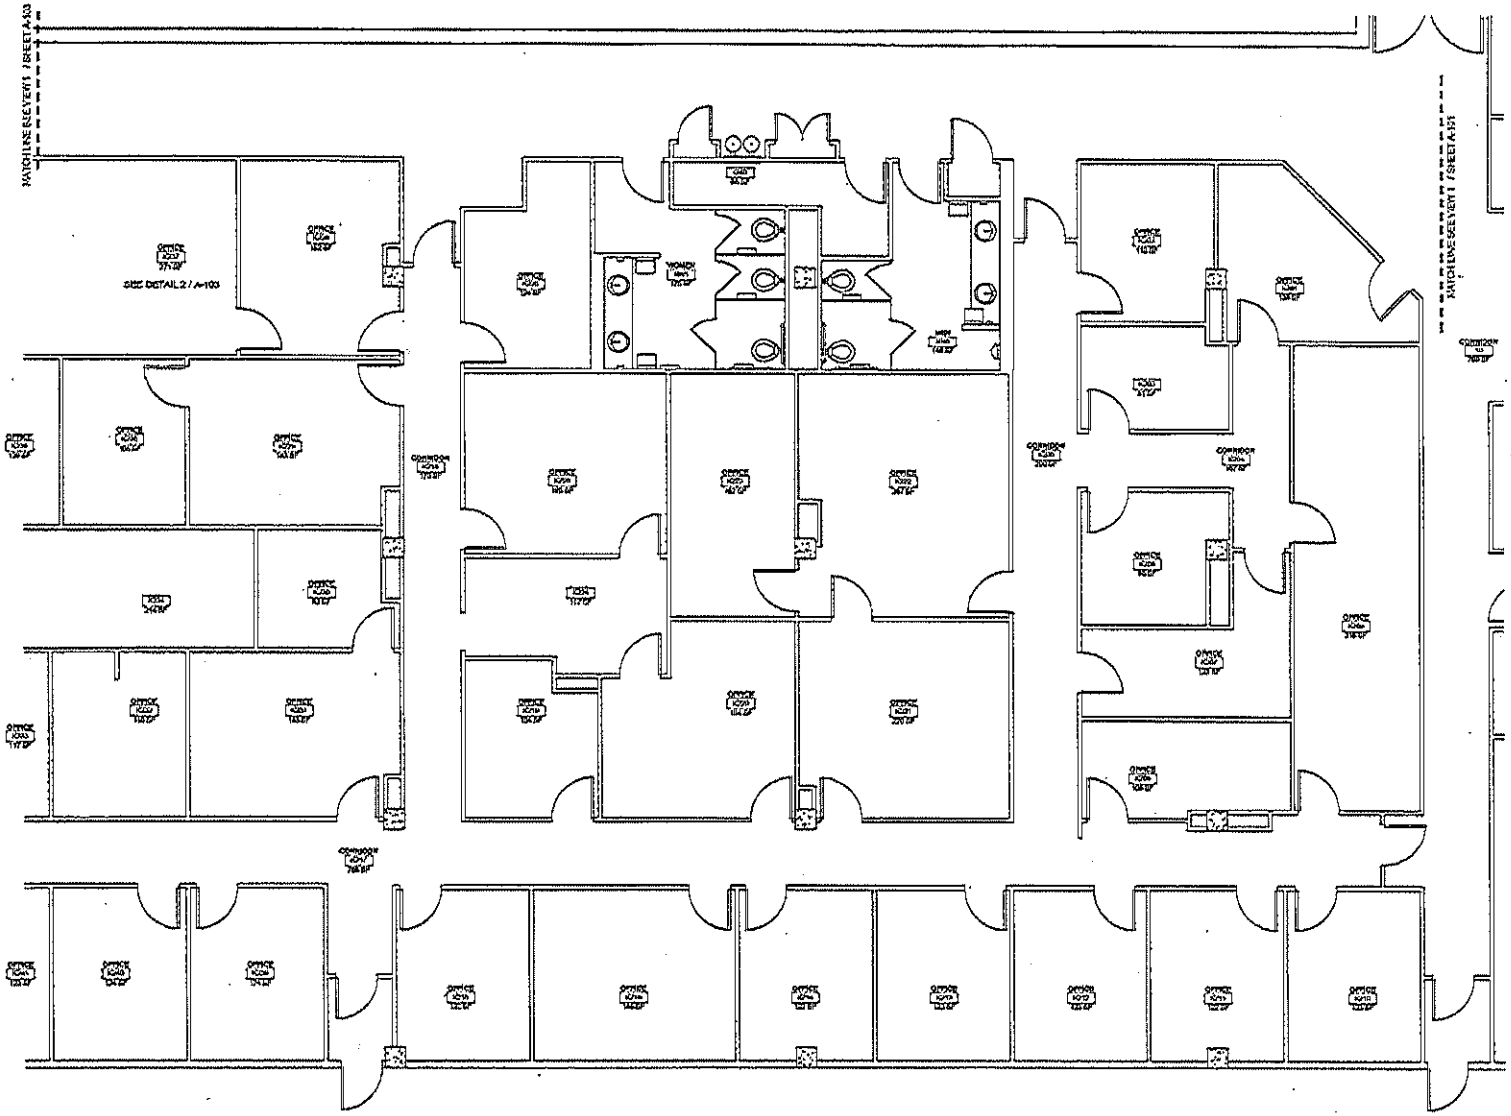

1 BLDG K GROUND LEVEL MIDDLE – OUTREACH & EDUCATION
SCALE: 1/8" = 1'-0"

DESIGN AND DEVELOPMENT

PRELIMINARY NOT FOR CONSTRUCTION

MDC HEADQUARTERS

PROJECT NO: 00-01-00

CAD DWG FILE:

DRAWN BY:

DESIGNED BY:

CHECKED BY:

SHEET TITLE

BLDG K GROUND LEVEL MIDDLE

A-102

You created this PDF from an application that is not licensed to print to novaPDF printer (http://www.novapdf.com)

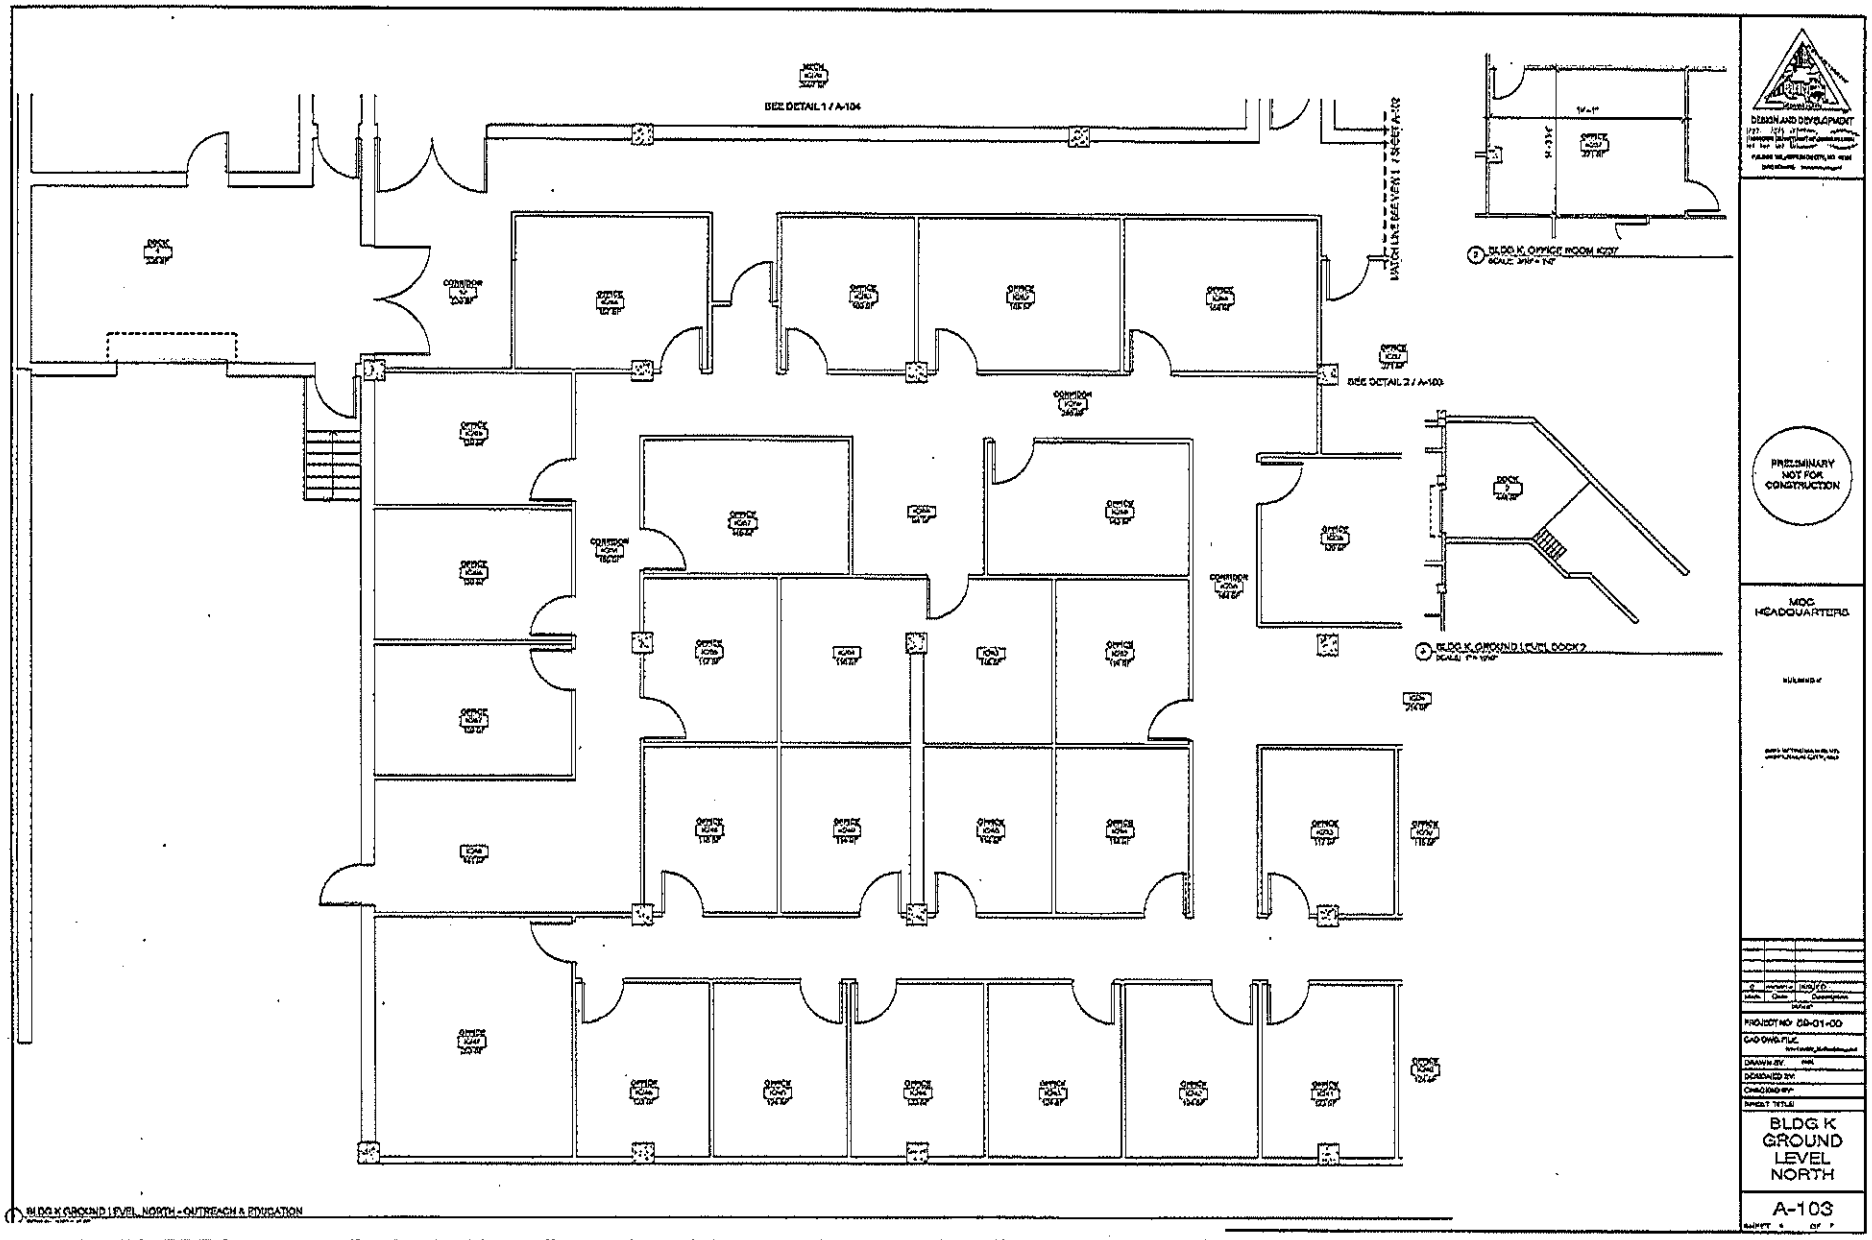

You created this PDF from an application that is not licensed to print to novaPDF printer (http://www.novapdf.com)

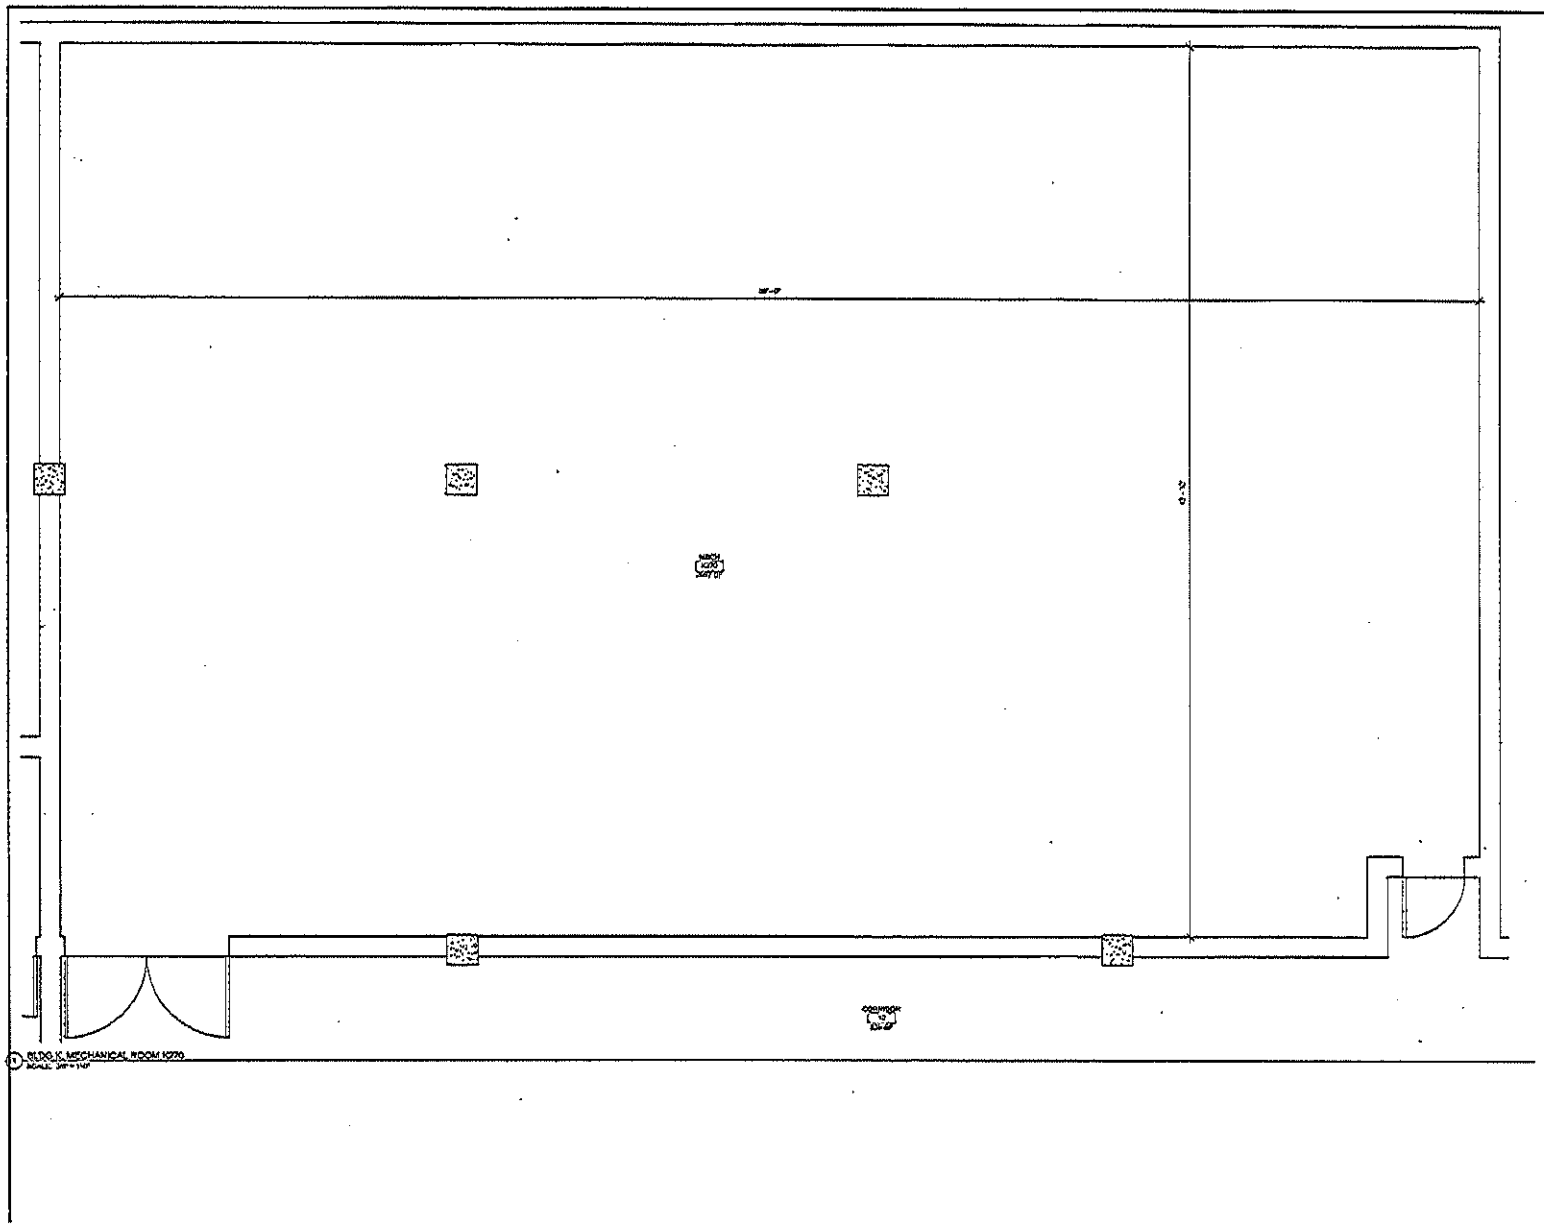

DESIGN AND DEVELOPMENT

PRELIMINARY
NOT FOR
CONSTRUCTION

MDC
HEADQUARTERS

PROJECT NO 03-01-00

CAD DWG FILE

DRAWN BY

DESIGNED BY

CHECKED BY

SHEET TITLE

BLDG K
MECH
ROOM K270

A-104

You created this PDF from an application that is not licensed to print to novaPDF printer (http://www.novapdf.com)

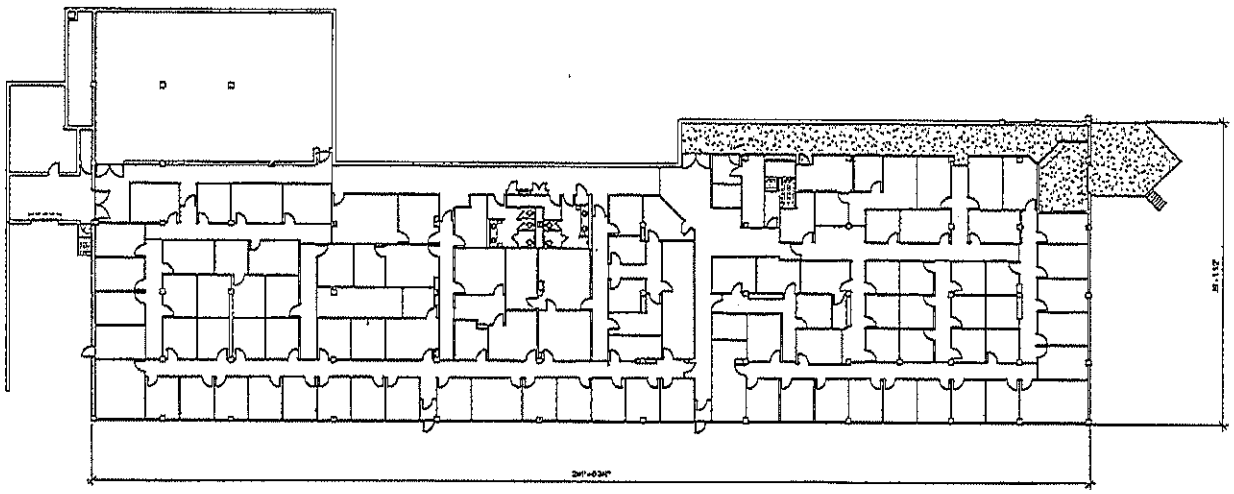

1 Ground Level Overall
SCALE: 1/16" = 1'-0"

DESIGN AND DEVELOPMENT

PRELIMINARY
NOT FOR
CONSTRUCTION

MDC
HEADQUARTERS

No.	Date	Description

PROJECT NO: 00-01-00

CAD DWG FILE:

DRAWN BY: Author

DESIGNED BY: Designer

CHECKED BY: Checker

SHEET TITLE

BLDG K
OVERALL
FLOOR
PLAN

A-107

SHEET 1 OF 1

You created this PDF from an application that is not licensed to print to novaPDF printer (http://www.novapdf.com)